


COPYRIGHT © 2010 B.A.R. ARCHITECTS

CALIFORNIA AVENUE

HUTCHISON DRIVE

LEGEND

- | | | | | | |
|------|-------------------------------|------|-------------------------|-----|-----------------------------------|
| P-1 | CONCRETE PAVING, PEDESTRIAN | P-11 | EXPANSION JOINT | W-1 | CONCRETE SEATWALL |
| P-2 | CONCRETE PAVING, VEHICULAR | SA-1 | METAL HEADER | W-2 | CONCRETE SEATWALL WITH TILE |
| P-3 | EXPOSED AGGREGATE CONCRETE | SA-7 | DEEPEMED CURB | | EXISTING LIGHT TO REMAIN/RELOCATE |
| P-4A | PERVIOUS CONCRETE, PEDESTRIAN | SF-1 | TRASH BIN | | RELOCATED LIGHT |
| P-5 | CONCRETE BAND | SF-2 | RECYCLING BIN | L-1 | PROPOSED CAMPUS SHOEBOX LIGHT |
| P-7 | CAMPUS PAVER | SF-3 | BIKE RACK, SINGLE-SIDED | L-2 | PROPOSED CAMPUS TIERED LIGHT |
| P-8 | COBBLE MULCH | SF-4 | BIKE RACK, DOUBLE-SIDED | L-3 | PROPOSED TREE DOWNLIGHT |
| P-9 | GRAVEL | SF-5 | METAL BENCH | PA | PLANTING AREA |
| P-10 | SCORE JOINT | | | | EXISTING TREE |

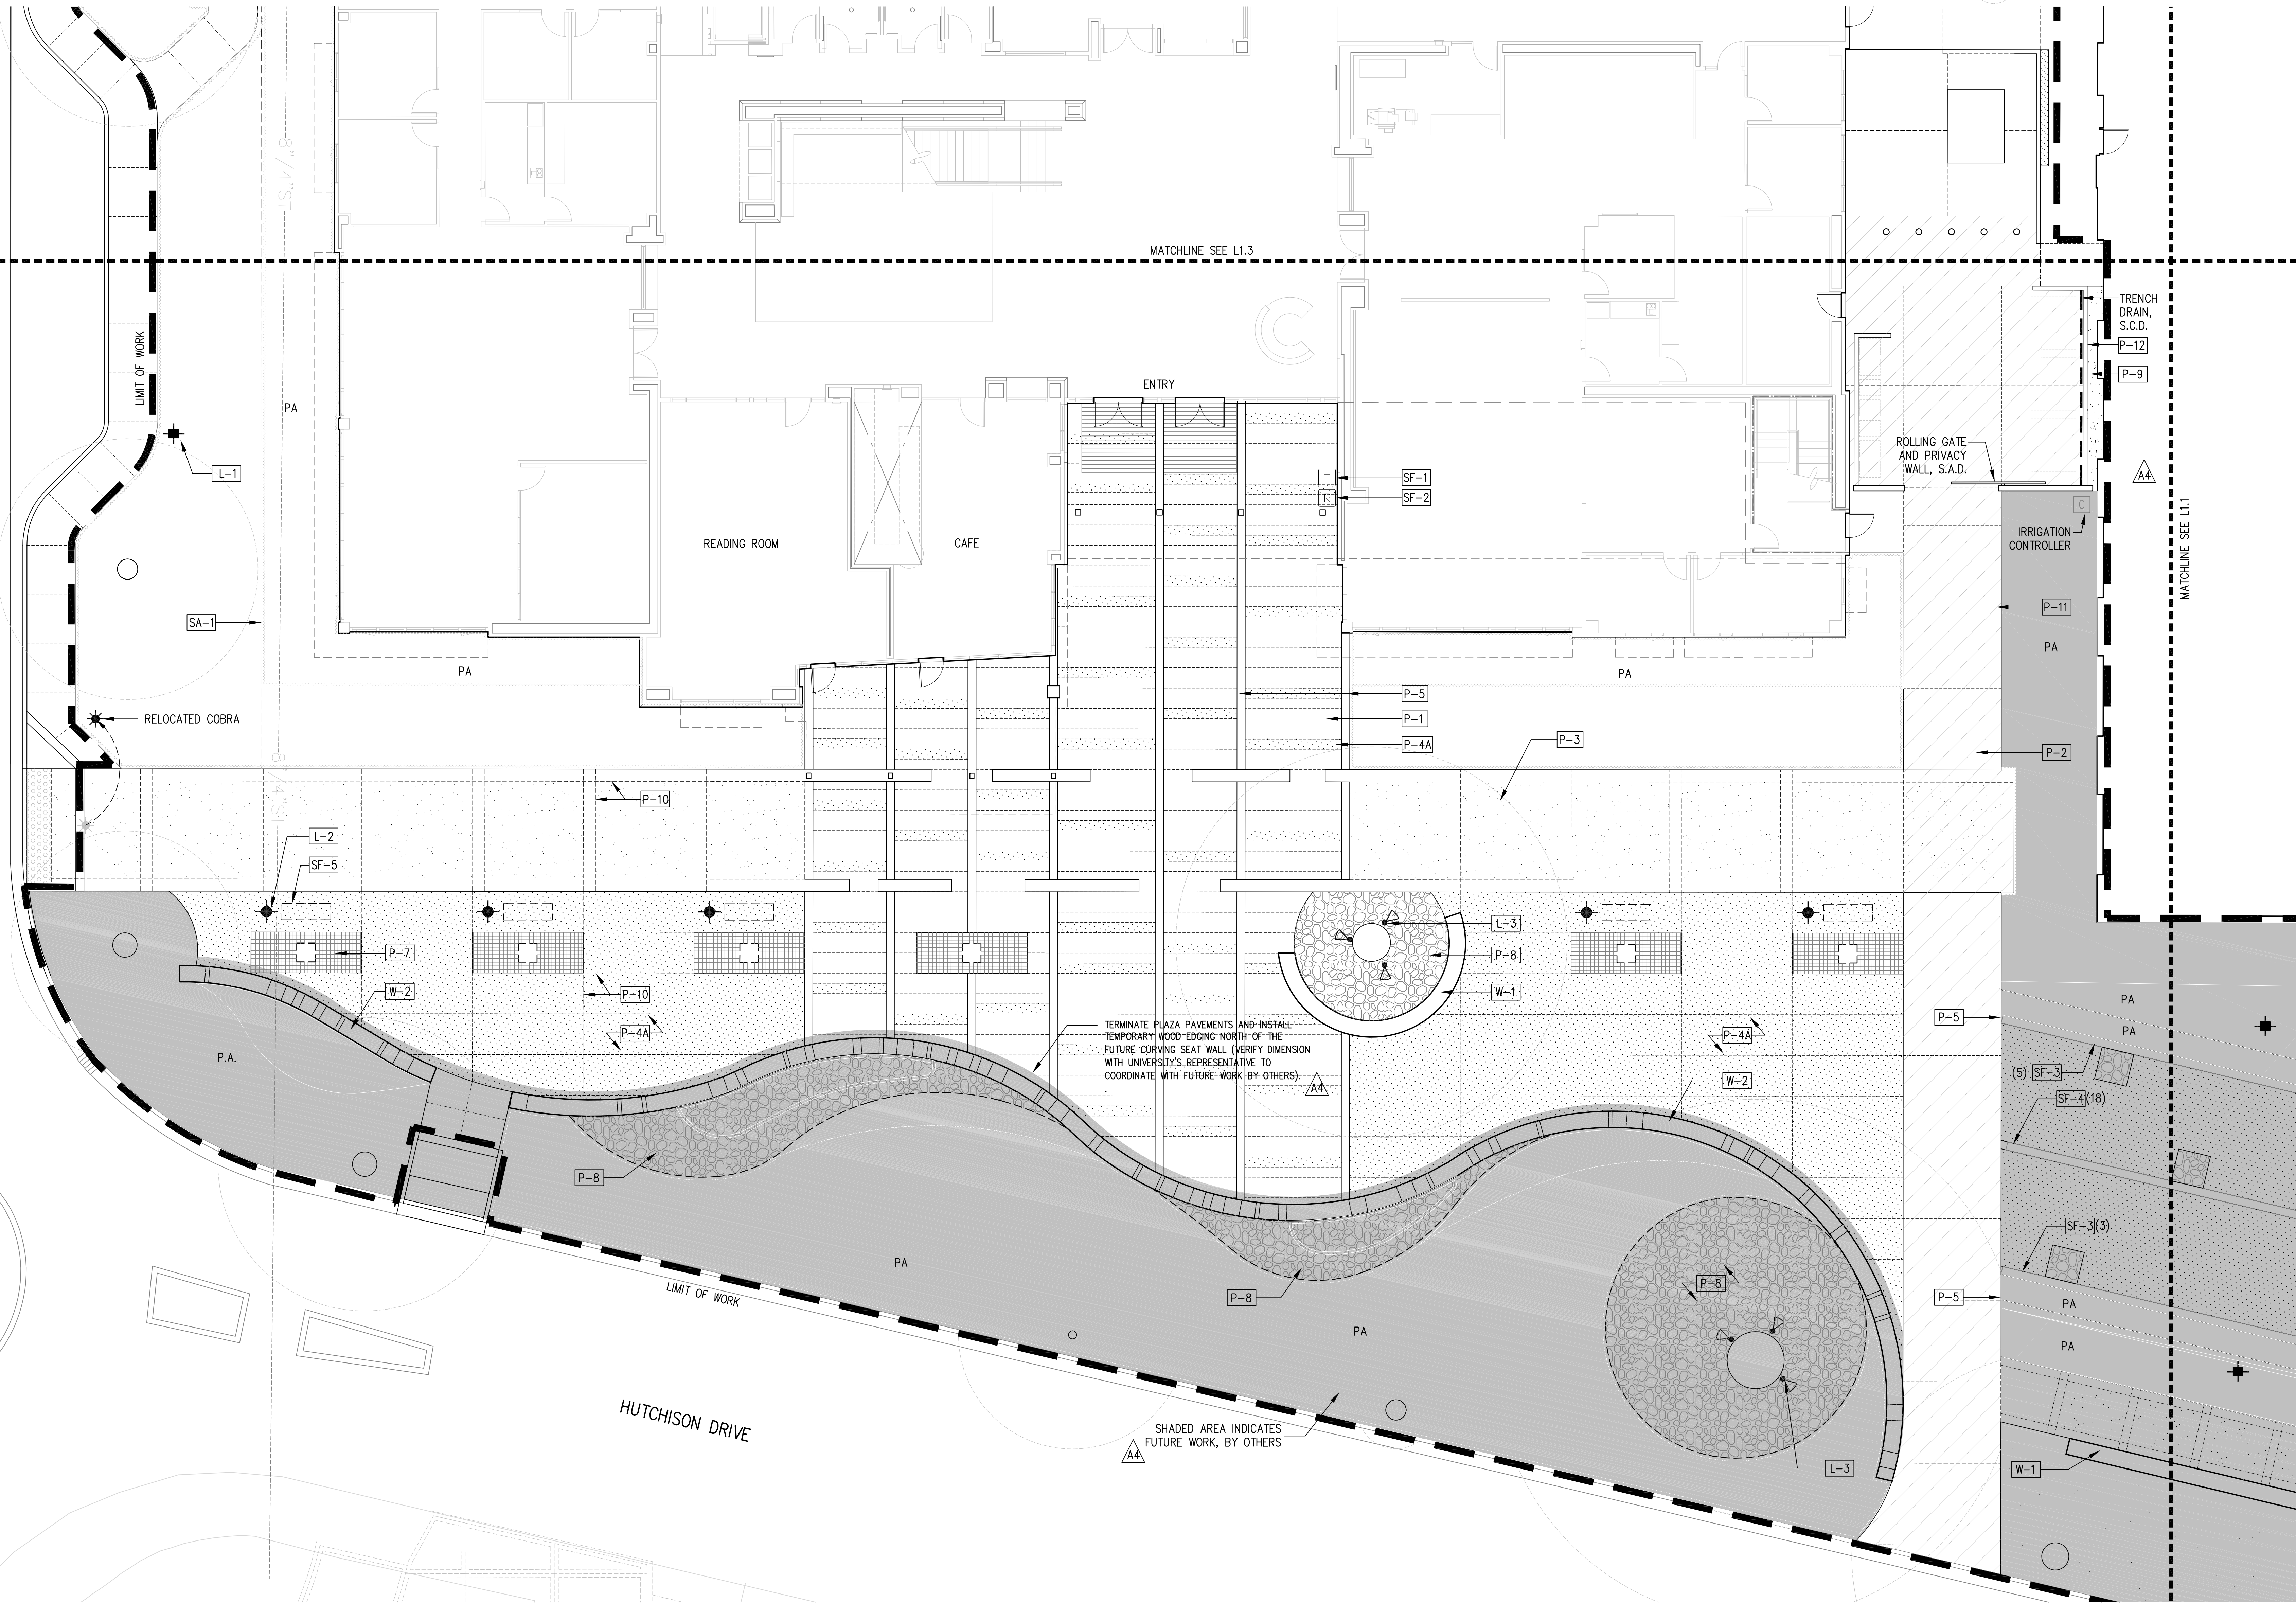

UC DAVIS
STUDENT COMMUNITY CENTER

UCD PROJECT #9512900

DRAWN BY
CHECKED BY
PROJECT NO. BARN001
DATE 10.15.09
ISSUE 01.26.10
DESIGN BUILD BID SET
ADDENDUM A4

PERFORMANCE DRAWINGS
ALL INFORMATION CONTAINED OR IMPLIED IN THESE DOCUMENTS
REPRESENTS THE UNIVERSITY'S DESIGN INTENT FOR THE BASIC LAYOUT
AND AESTHETICS AND IS PROVIDED FOR INFORMATIONAL PURPOSES
ONLY. NO REPRESENTATIONS OR WARRANTIES EXPRESSED OR IMPLIED
ARE MADE BY THE UNIVERSITY FOR THE ACCURACY OF THE INFORMATION OR
THE PERFORMANCE OF THE DRAWINGS. THE UNIVERSITY MAKES NO
GUARANTEE OF STANDARDS, TERMS SHOWN IN THE DOCUMENTS
MAY NOT BE TO SCALE. DESIGN BUILDER IS SOLELY RESPONSIBLE FOR
THE CONSTRUCTION DOCUMENTS, WHICH ARE TO BE PREPARED BASED
ON THESE PERFORMANCE DRAWINGS.

SOUTH ENTRY ENLARGEMENT

SCALE: 1/8"=1'-0"



L1.02